CLASSIC CONSULTING
619 N. Cascade Avenue, Suite 200
Colorado Springs, Colorado 80903
(719)785-0790
(719)785-0799 (Fax)

THE VILLAGE–RESIDENTIAL
JOB NO. 1302.00–02R2
APRIL 19, 2021
REV. OCT 18, 2021
SHEET 3 OF 3

COLORADO LICENSED PROFESSIONAL LAND SURVEYOR DOUGLAS P. REYNOLDS 30118 10-18-21

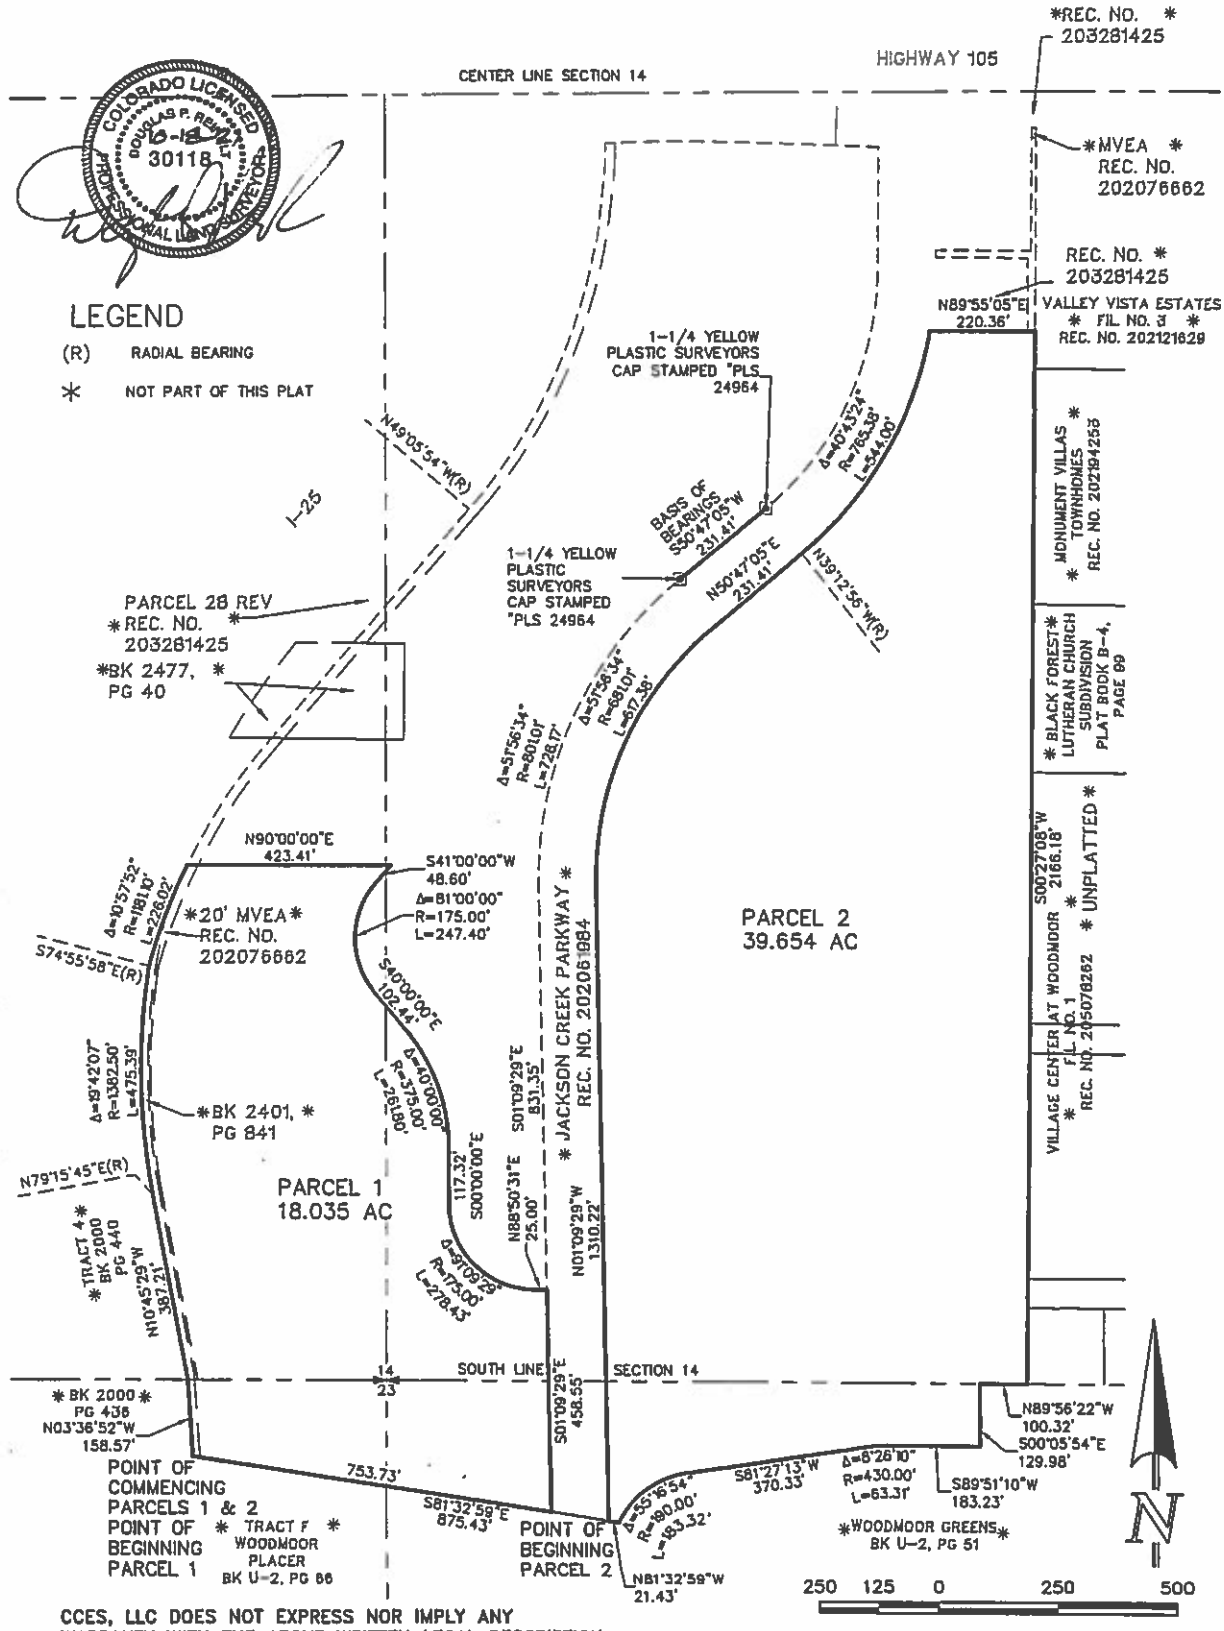

CCES, LLC DOES NOT EXPRESS NOR IMPLY ANY WARRANTY WITH THE ABOVE WRITTEN LEGAL DESCRIPTION AND EXHIBIT. THE LEGAL DESCRIPTION WAS WRITTEN FOR INFORMATIONAL PURPOSES ONLY AND DOES NOT DEPICT A MONUMENTED LAND SURVEY.

SCALE: 1" = 250'
U.S. SURVEY FOOT

N:\130200\DRAWINGS\SURVEY\EXHIBITS\02R2-130200BNDY RES 10-18-21.dwg, 10/18/2021 11:08:05 AM, 1:1